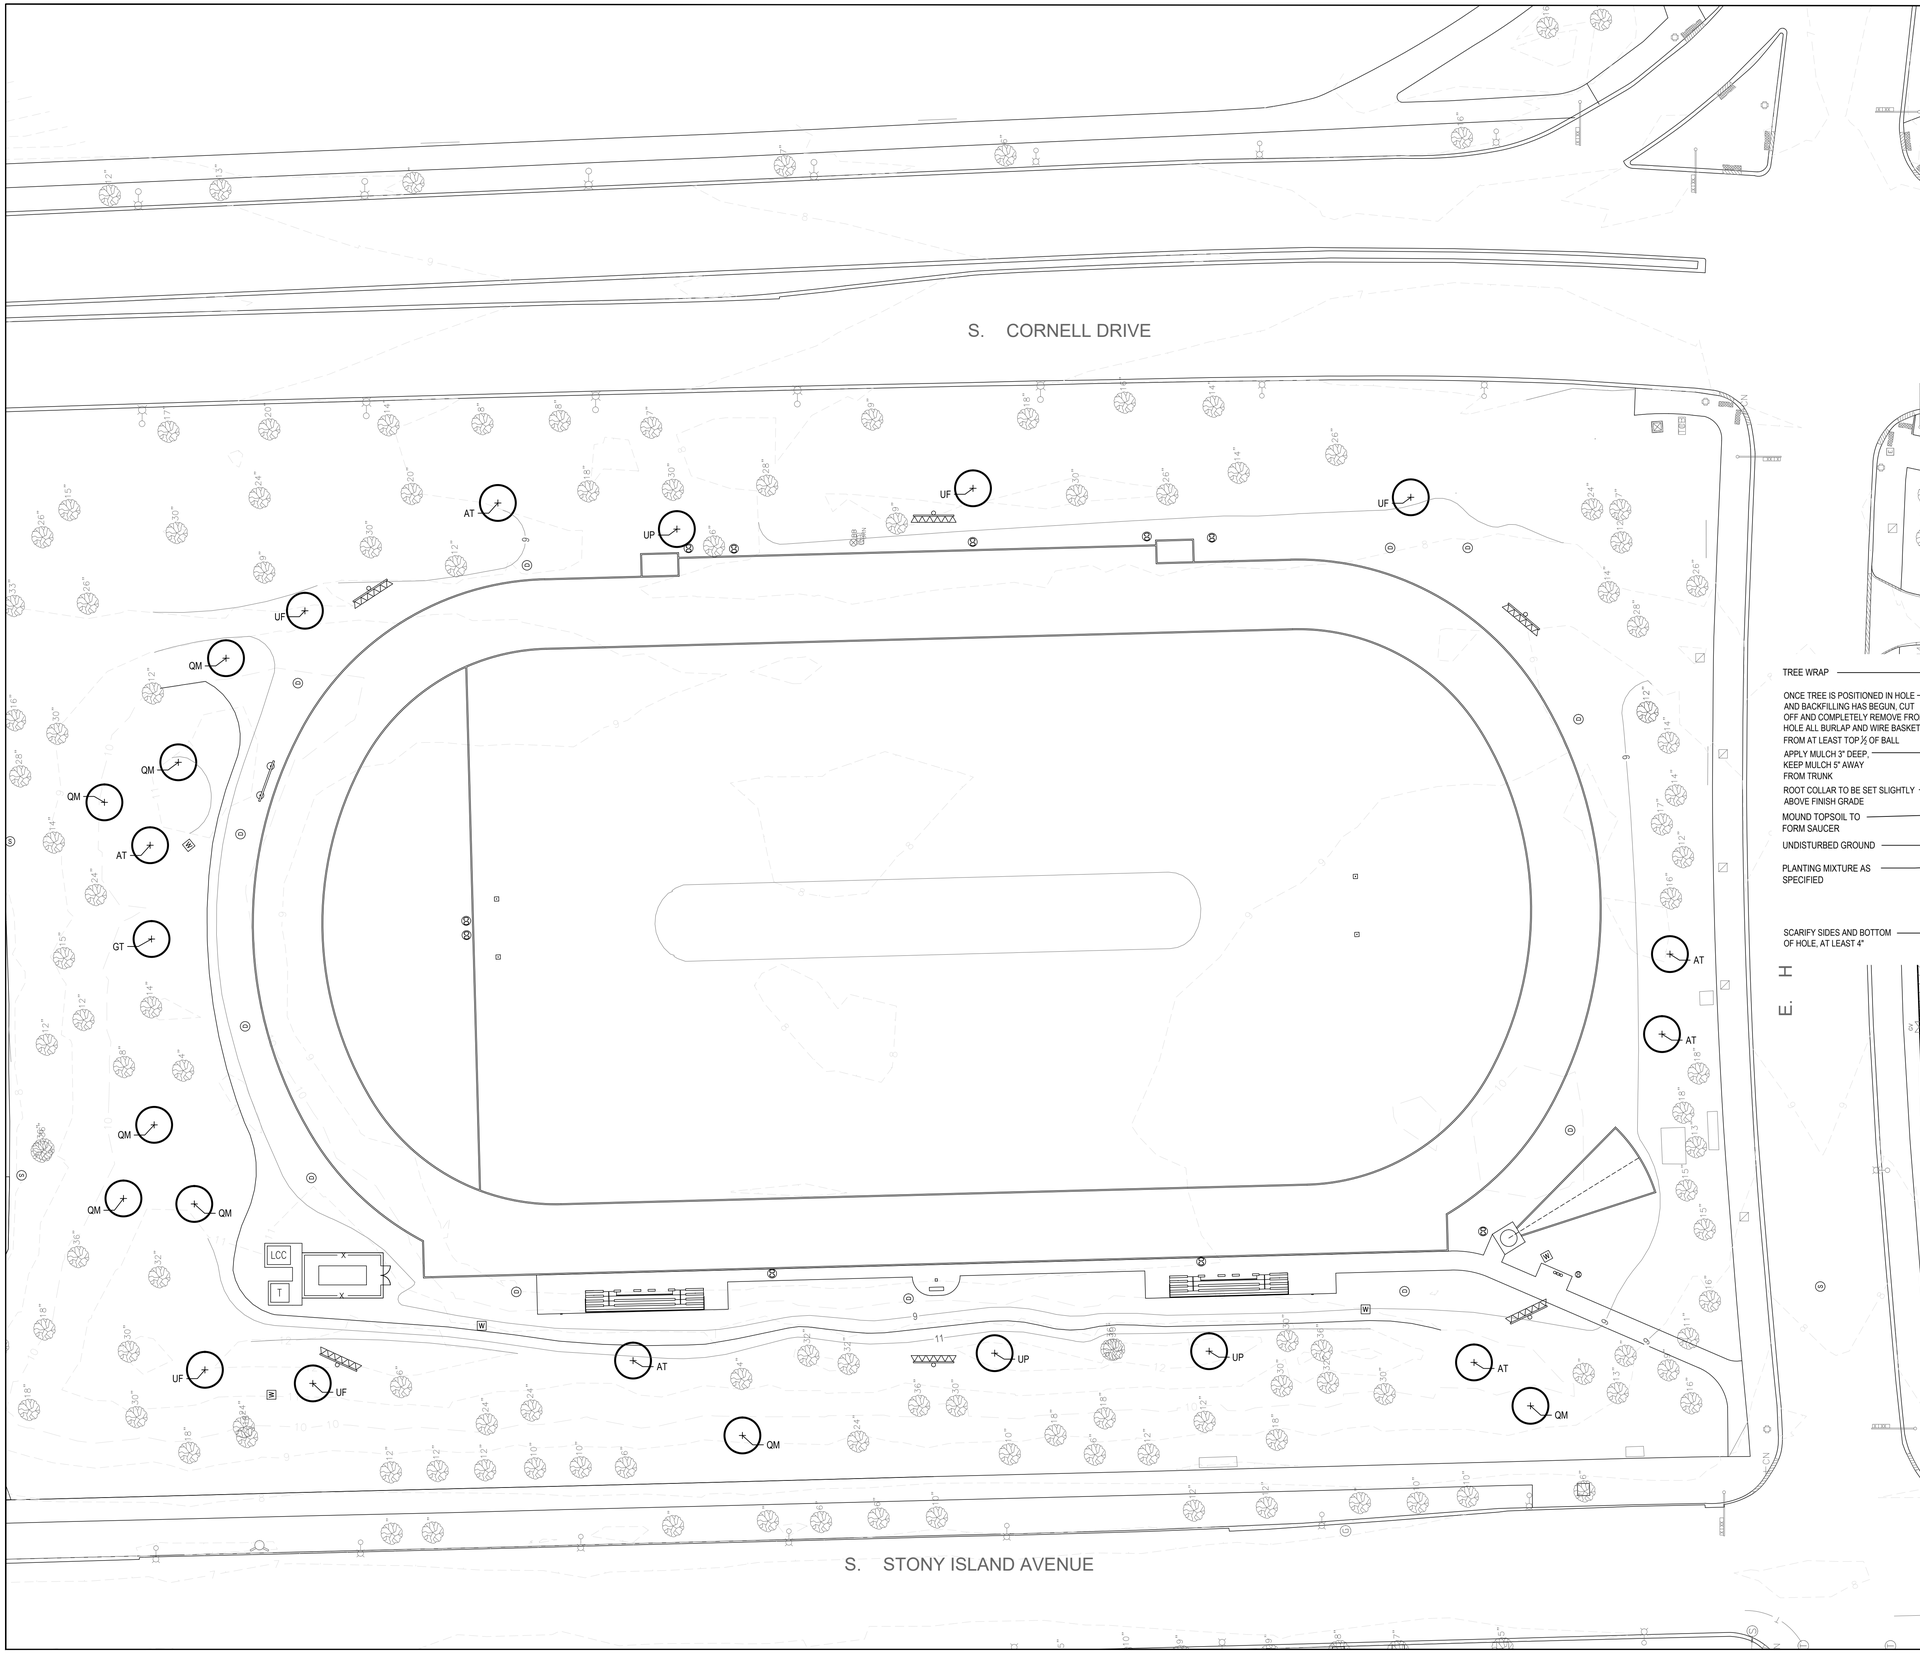

LEGEND

DECIDUOUS SHADE TREE

ORNAMENTAL TREE

PLANT LIST - N.I.C.

KEY	SCIENTIFIC NAME	COMMON NAME	CALIPER	QUANTITY
AT	ACER TRUNCATUM X PLATANOIDES 'WARRENSRED'	PACIFIC SUNSET MAPLE	2.5"	6
GT	GLEDITSIA TRICANTHOS 'SKYCOLE'	SKYLINE HONEYLOCUST	2.5"	1
QM	QUERCUS MUEHLENBERGII	CHINKAPIN OAK	2.5"	8
UF	ULMUS 'FRONTIER'	FRONTIER ELM	2.5"	5
UP	ULMUS 'PATRIOT'	PATRIOT ELM	2.5"	3

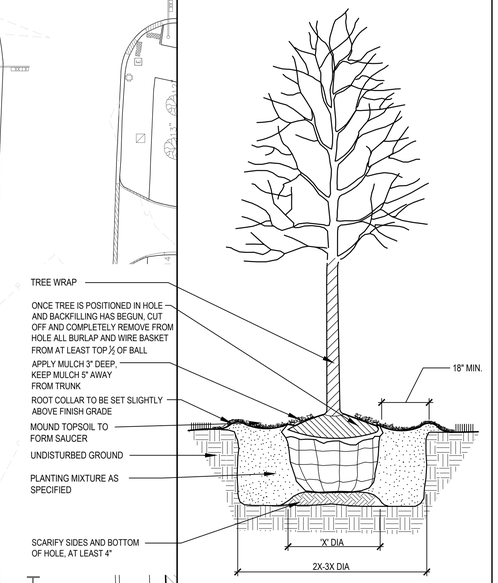

NOTES:

PRIOR TO DIGGING EACH PLANTING HOLE, REMOVE SOIL FROM THE TOP OF THE ROOTBALL AND EXPOSE ROOT COLLAR. DIG HOLE NO DEEPER THAN DISTANCE FROM ROOT COLLAR TO BOTTOM OF ROOTBALL. TREES PLANTED WITH ROOT COLLAR NOT VISIBLE AND/OR BELOW GRADE WILL BE REJECTED.

1 TREE PLANTING

SCALE: NTS

SCALE: 1" = 30'

CALL DIGGER 1-312-744-7000
48 Hours (2 working days) Before You Dig.

CHICAGO PARK DISTRICT
541 North Fairbanks
Chicago, Illinois
60611

SMITHGROUP JJR
35 EAST WACKER DRIVE
SUITE 900
CHICAGO, IL 60601
312.641.0770
www.smithgroupjjr.com

REVISIONS DATE

ORIGINATING SUBDIVISION HEAD
SUBDIVISION HEAD
SUBDIVISION HEAD
SUBDIVISION HEAD
SUBDIVISION HEAD
SUBDIVISION HEAD
SUBDIVISION HEAD
SUBDIVISION HEAD
SUPT. ENGR. & LANDSCAPE MNGT
DIR. PARKS & RECREATION

APPROVED

PROJ. MGR.: MD
DESIGNER: MD
DRAWN: CC
CHECKED: JH
SCALE:
DATE: 05/02/2018
SPEC. NO.: P-16015-027
W.O. NO.:

SHEET INFORMATION

JACKSON PARK TRACK AND FIELD RELOCATION

6225 S. STONY ISLAND AVE.
CHICAGO, IL

SHEET TITLE
PROPOSED TREES EXHIBIT

EXH-2
DRAWING NUMBER

© CHICAGO PARK DISTRICT