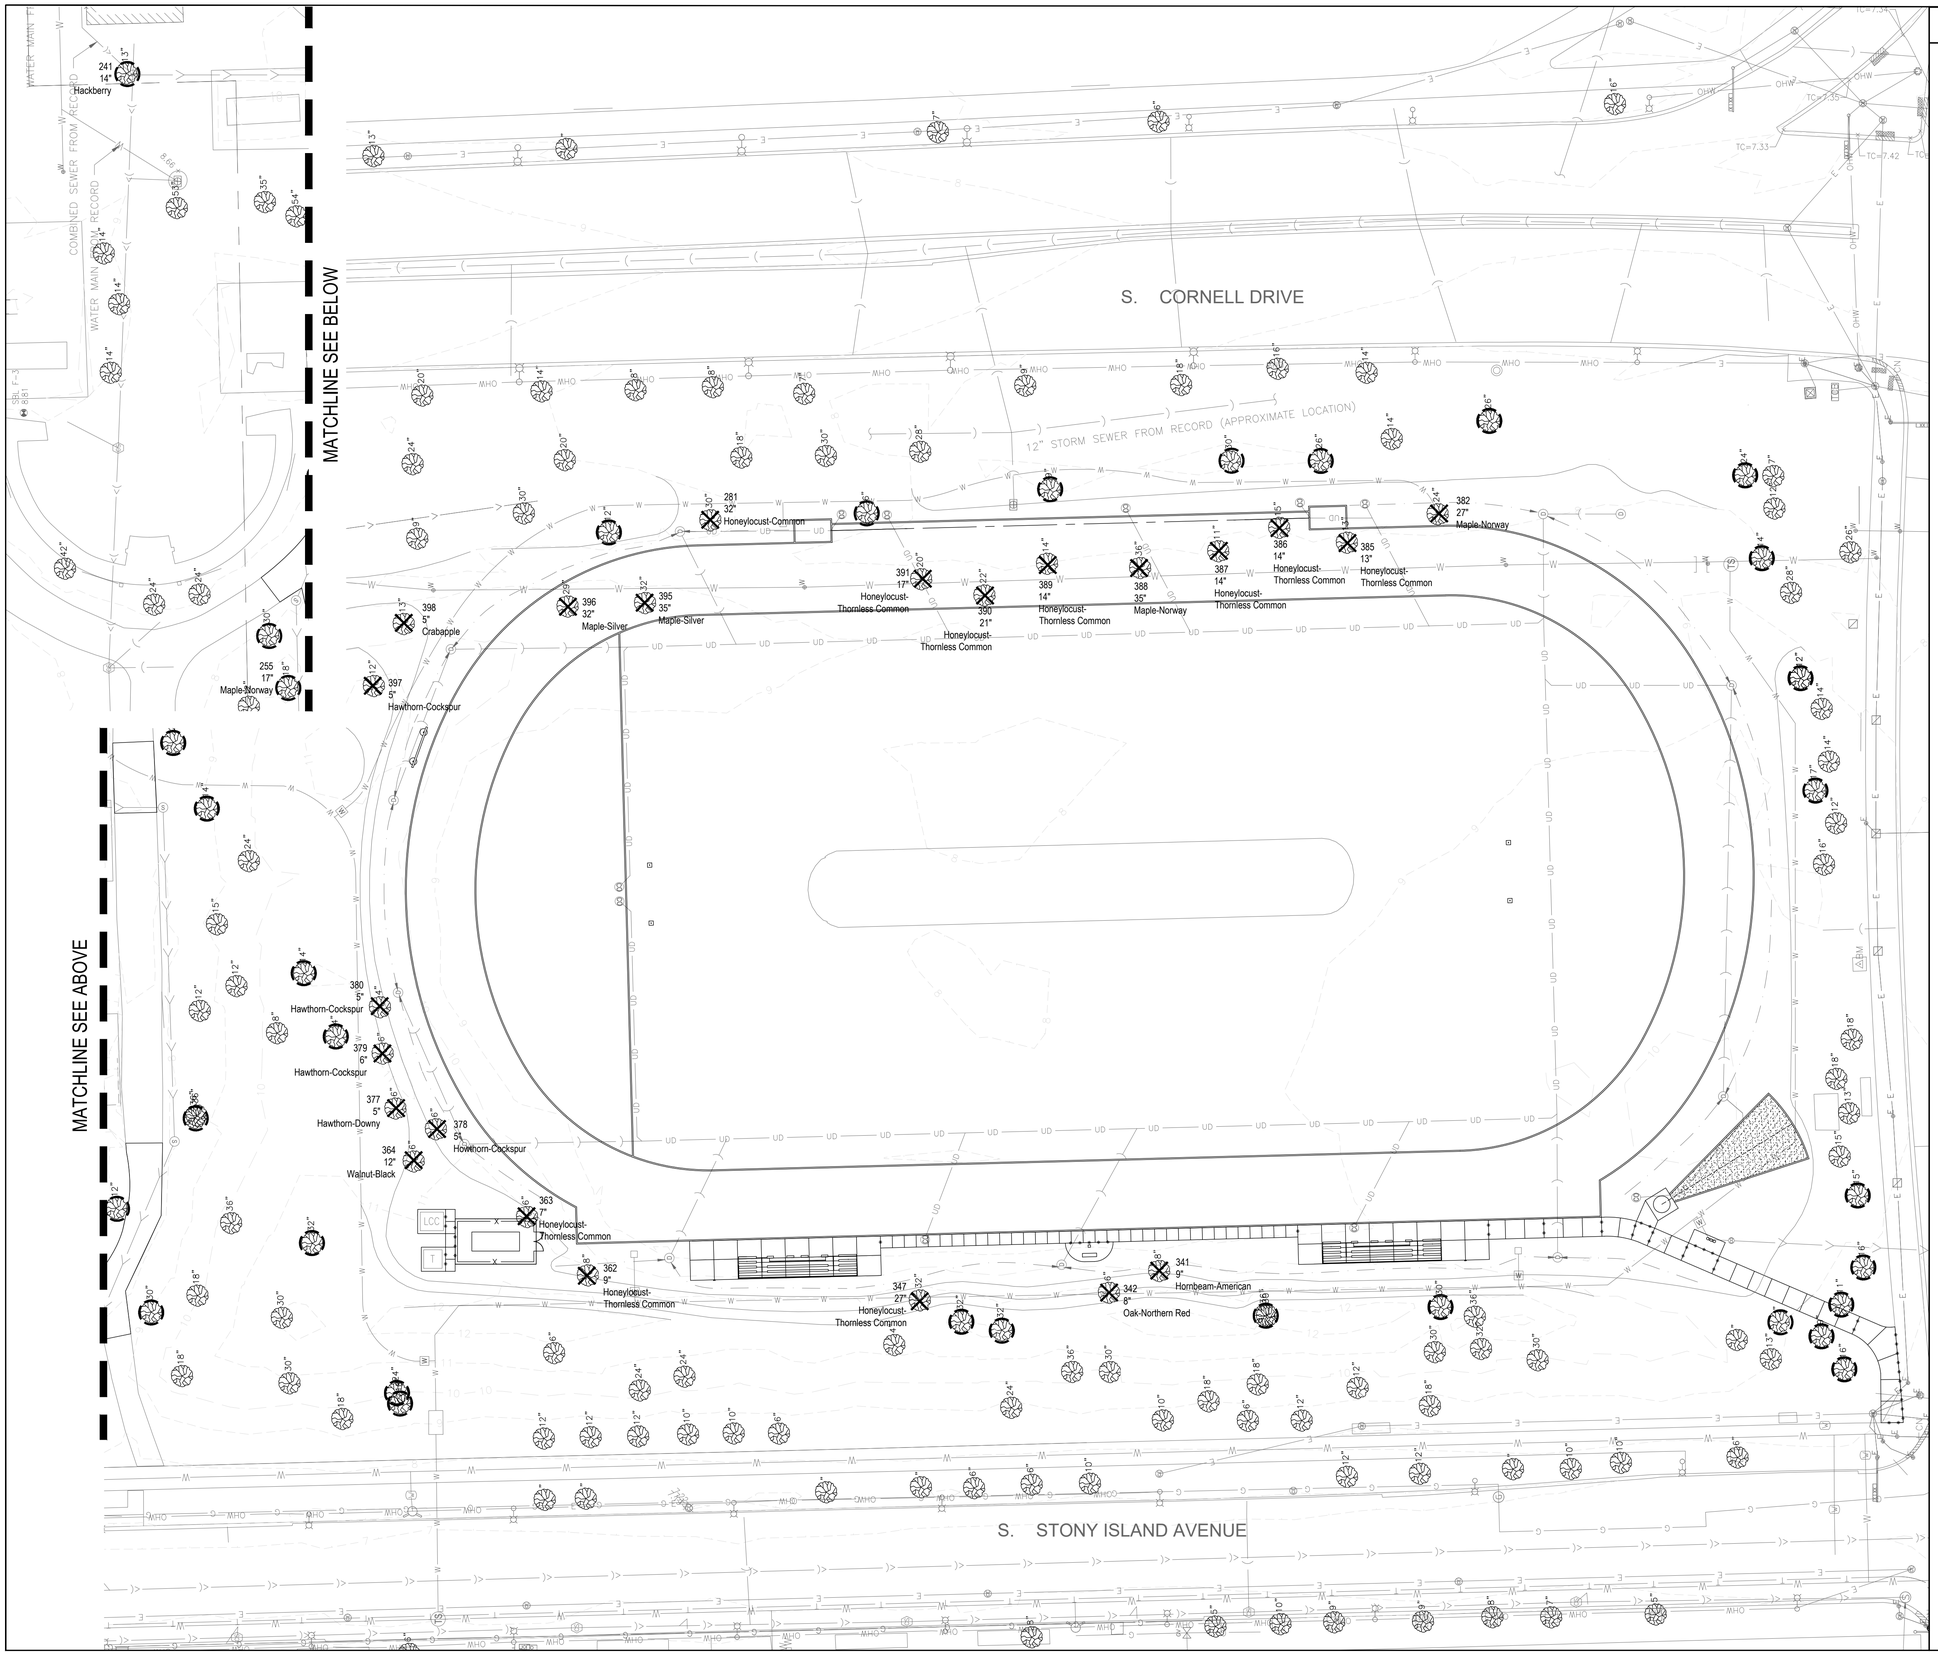

LEGEND

REMOVE TREE

TREE PROTECTION FENCE

Tree ID #
DBH"
Species Common Name

TREE ID, SPECIES AND SIZE INFORMATION FROM BARTLETT TREE SURVEY FOR THE OBAMA PRESIDENTIAL CETNER TREE INVENTORY MANAGEMENT PLAN (JANUARY 2018).

0' 15' 30' 60'

SCALE: 1" = 30'

CALL DIGGER 1-312-744-7000
48 Hours (2 working days) Before You Dig.

CHICAGO PARK DISTRICT
541 North Fairbanks
Chicago, Illinois
60611

SMITHGROUP JJR
35 EAST WACKER DRIVE
SUITE 900
CHICAGO, IL 60601
312.641.0770
www.smithgroupjjr.com

REVISIONS DATE

ORIGINATING SUBDIVISION HEAD
SUBDIVISION HEAD
SUBDIVISION HEAD
SUBDIVISION HEAD
SUBDIVISION HEAD
SUBDIVISION HEAD
SUBDIVISION HEAD
SUBDIVISION HEAD
SUBDIVISION HEAD
SUPT. ENGR. & LANDSCAPE MNGT
DIR. PARKS & RECREATION

APPROVED

PROJ. MGR.: MD
DESIGNER: MD
DRAWN: CC
CHECKED: JH
SCALE:
DATE: 05/02/2018
SPEC. NO.: P-16015-027
W.O. NO.:

SHEET INFORMATION

JACKSON PARK TRACK AND FIELD RELOCATION

6225 S. STONY ISLAND AVE.
CHICAGO, IL

SHEET TITLE
IMPACTED TREES EXHIBIT

EXH-1
DRAWING NUMBER

© CHICAGO PARK DISTRICT